Name of Work: Improvements and Asphalting to Roads at Doddabommasandra, Krishna Temple Surrounding areas in Ward No. 09 (Vidyaranyapura).

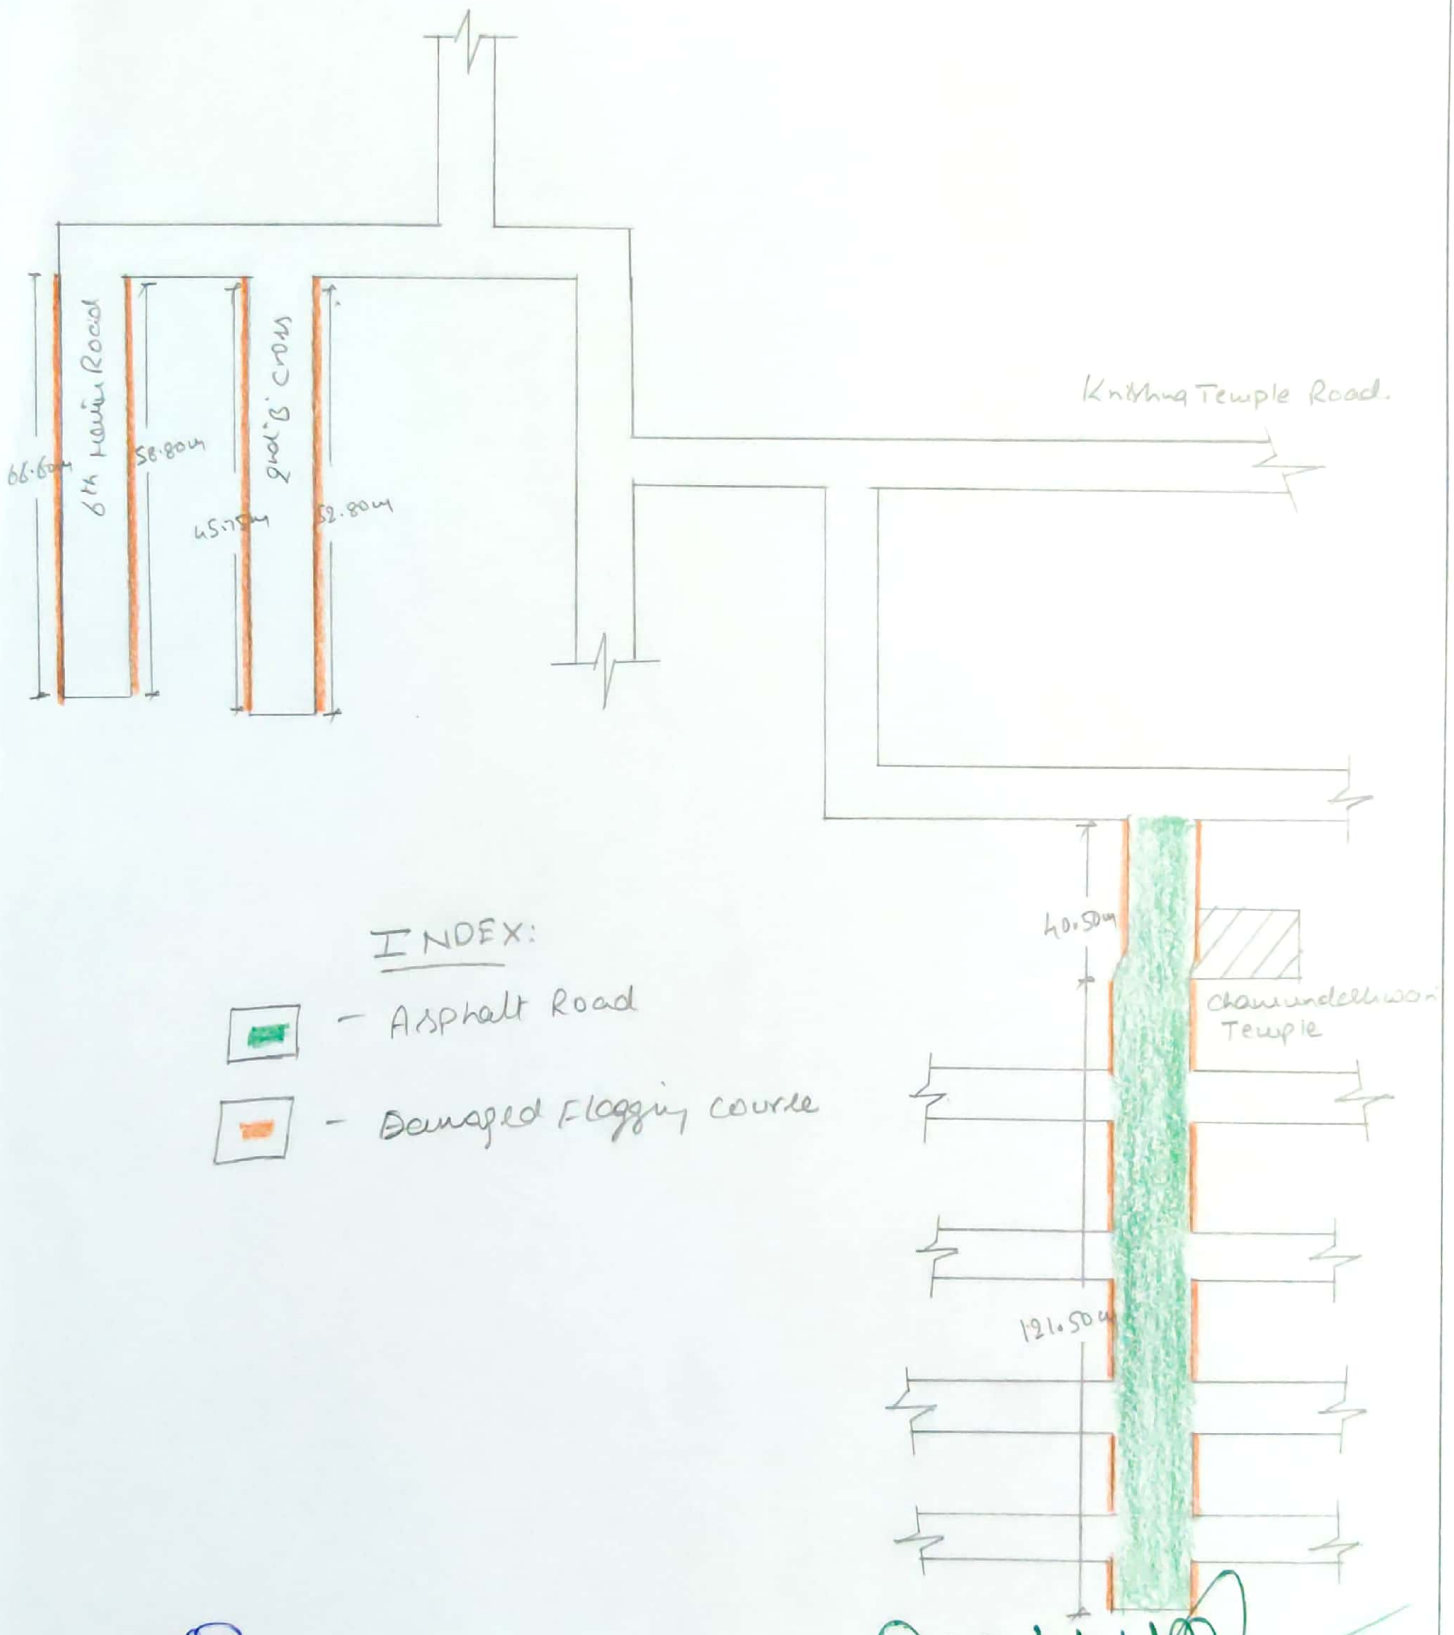

Assistant Engineer
Ward No. 11

Assistant Executive Engineer
Vidyaranyapura Sub Division

Assistant Executive Engineer
Vidyaranyapura Sub Division
BBMP, Bangalore - 97